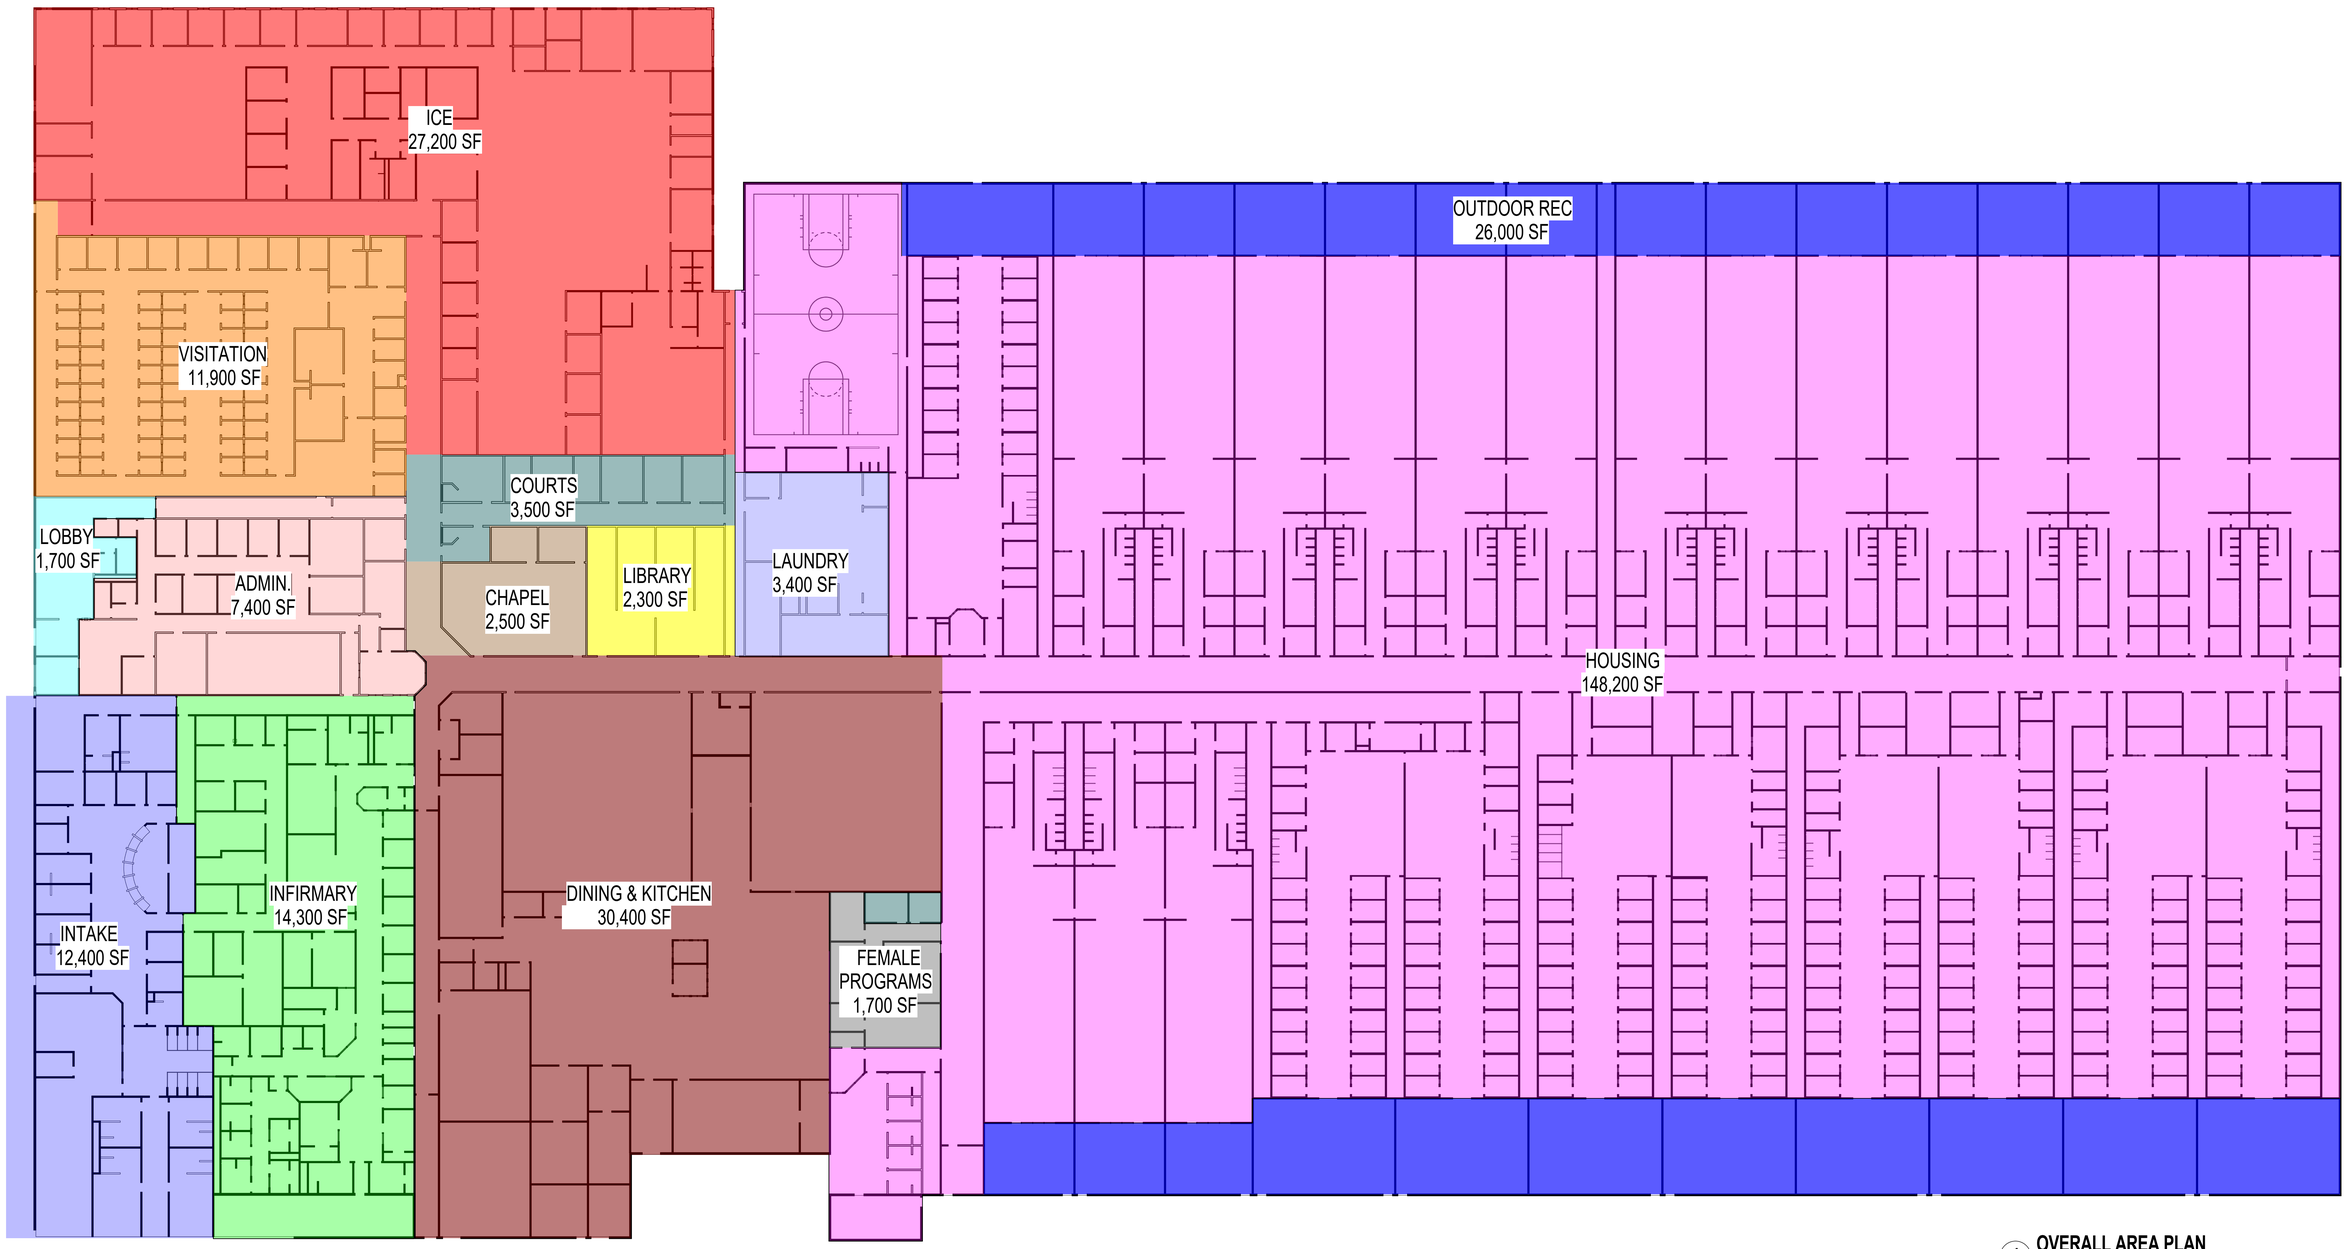

1 OVERALL AREA PLAN

U.S. DEPARTMENT OF HOMELAND SECURITY

CoreCivic
Better the public good™

BUTLER-COHEN DESIGN + BUILD
IN VISION. IN FORM.

Arrington Watkins Architects
5240 North 16th Street, Suite 101
Phoenix, Arizona 85016
Telephone: (602) 279-4373
Fax: (602) 279-9110

A Limited Liability Company

Copyright 2017

PRELIMINARY NOT FOR CONSTRUCTION

UINTA COUNTY PROCESSING FACILITY
EVANSTON, WY

KEY PLAN

NO.	REVISION	DATE

PROJECT NO.: 2017.051
DATE: 3-7-2019
DESIGNED BY: MC
DRAWN BY: AW
APPROVED BY: MC

SHEET TITLE:
NAME
ARCHITECTURAL
OVERALL AREA PLAN

SHEET NUMBER:
A-2.2

DRAFT

11/27/2019 3:55:22 PM C:\Revit\2017.051 Building_2017_LUKE.rvt